REP 199-75

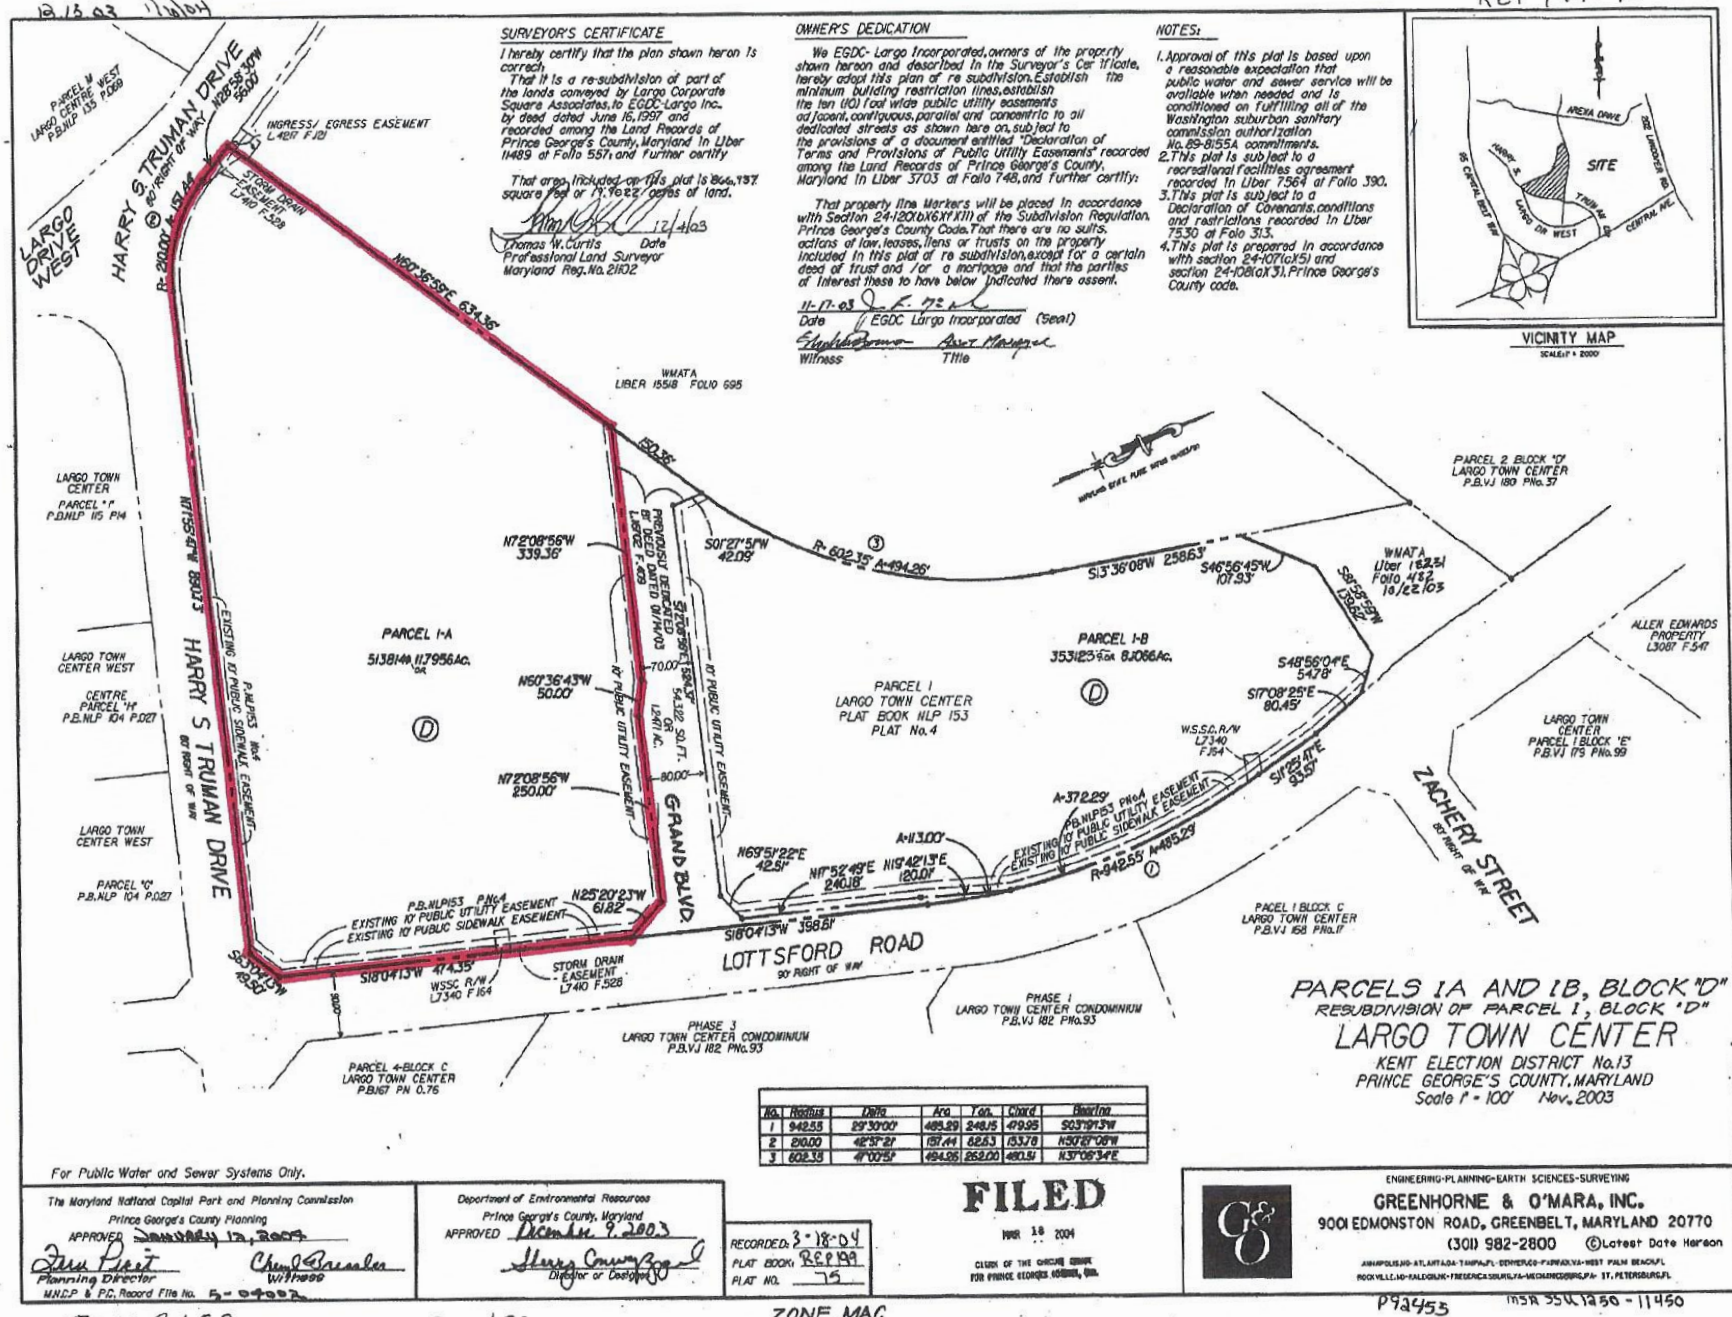

No.	Radius	Delta	Arc	Tan.	Chord	Bearing
1	942.55	29°30'00"	485.29	248.15	479.95	S03°19'13"W
2	210.00	42°51'27"	157.44	82.63	153.78	N30°51'06"W
3	602.35	47°00'52"	494.26	262.00	480.51	N37°06'34"E

For Public Water and Sewer Systems Only.

The Maryland National Capital Park and Planning Commission
Prince George's County Planning
APPROVED January 12, 2004
Planning Director
Chairman/Designee
M.N.C.P. & P.C. Record File No. 5-03092

Department of Environmental Resources
Prince George's County, Maryland
APPROVED December 9, 2003
Director or Designee

RECORDED: 3-18-04
PLAT BOOK: REP 199
PLAT NO. 75

FILED
MAR 18 2004
CLERK OF THE CIRCUIT COURT FOR PRINCE GEORGES COUNTY, MD.

ENGINEERING-PLANNING-EARTH SCIENCES-SURVEYING
GREENHORNE & O'MARA, INC.
9001 EDMONSTON ROAD, GREENBELT, MARYLAND 20770
(301) 982-2800 ©Latest Date Hereon
ANNAPOLIS,MD-ATLANTA,GA-TAMPA,FL-DENVER,CO-FAIRFAX,VA-WEST PALM BEACH,FL
ROCKVILLE,MD-RALEIGH,NC-FREDERICKSBURG,VA-MECHANICSBURG,PA- ST. PETERSBURG,FL

12.15.03 1/16/04

Tax Map 67 Grid E-2 202 NE8 ZONE MAC

P92453 Insr 35U 1250 - 11450