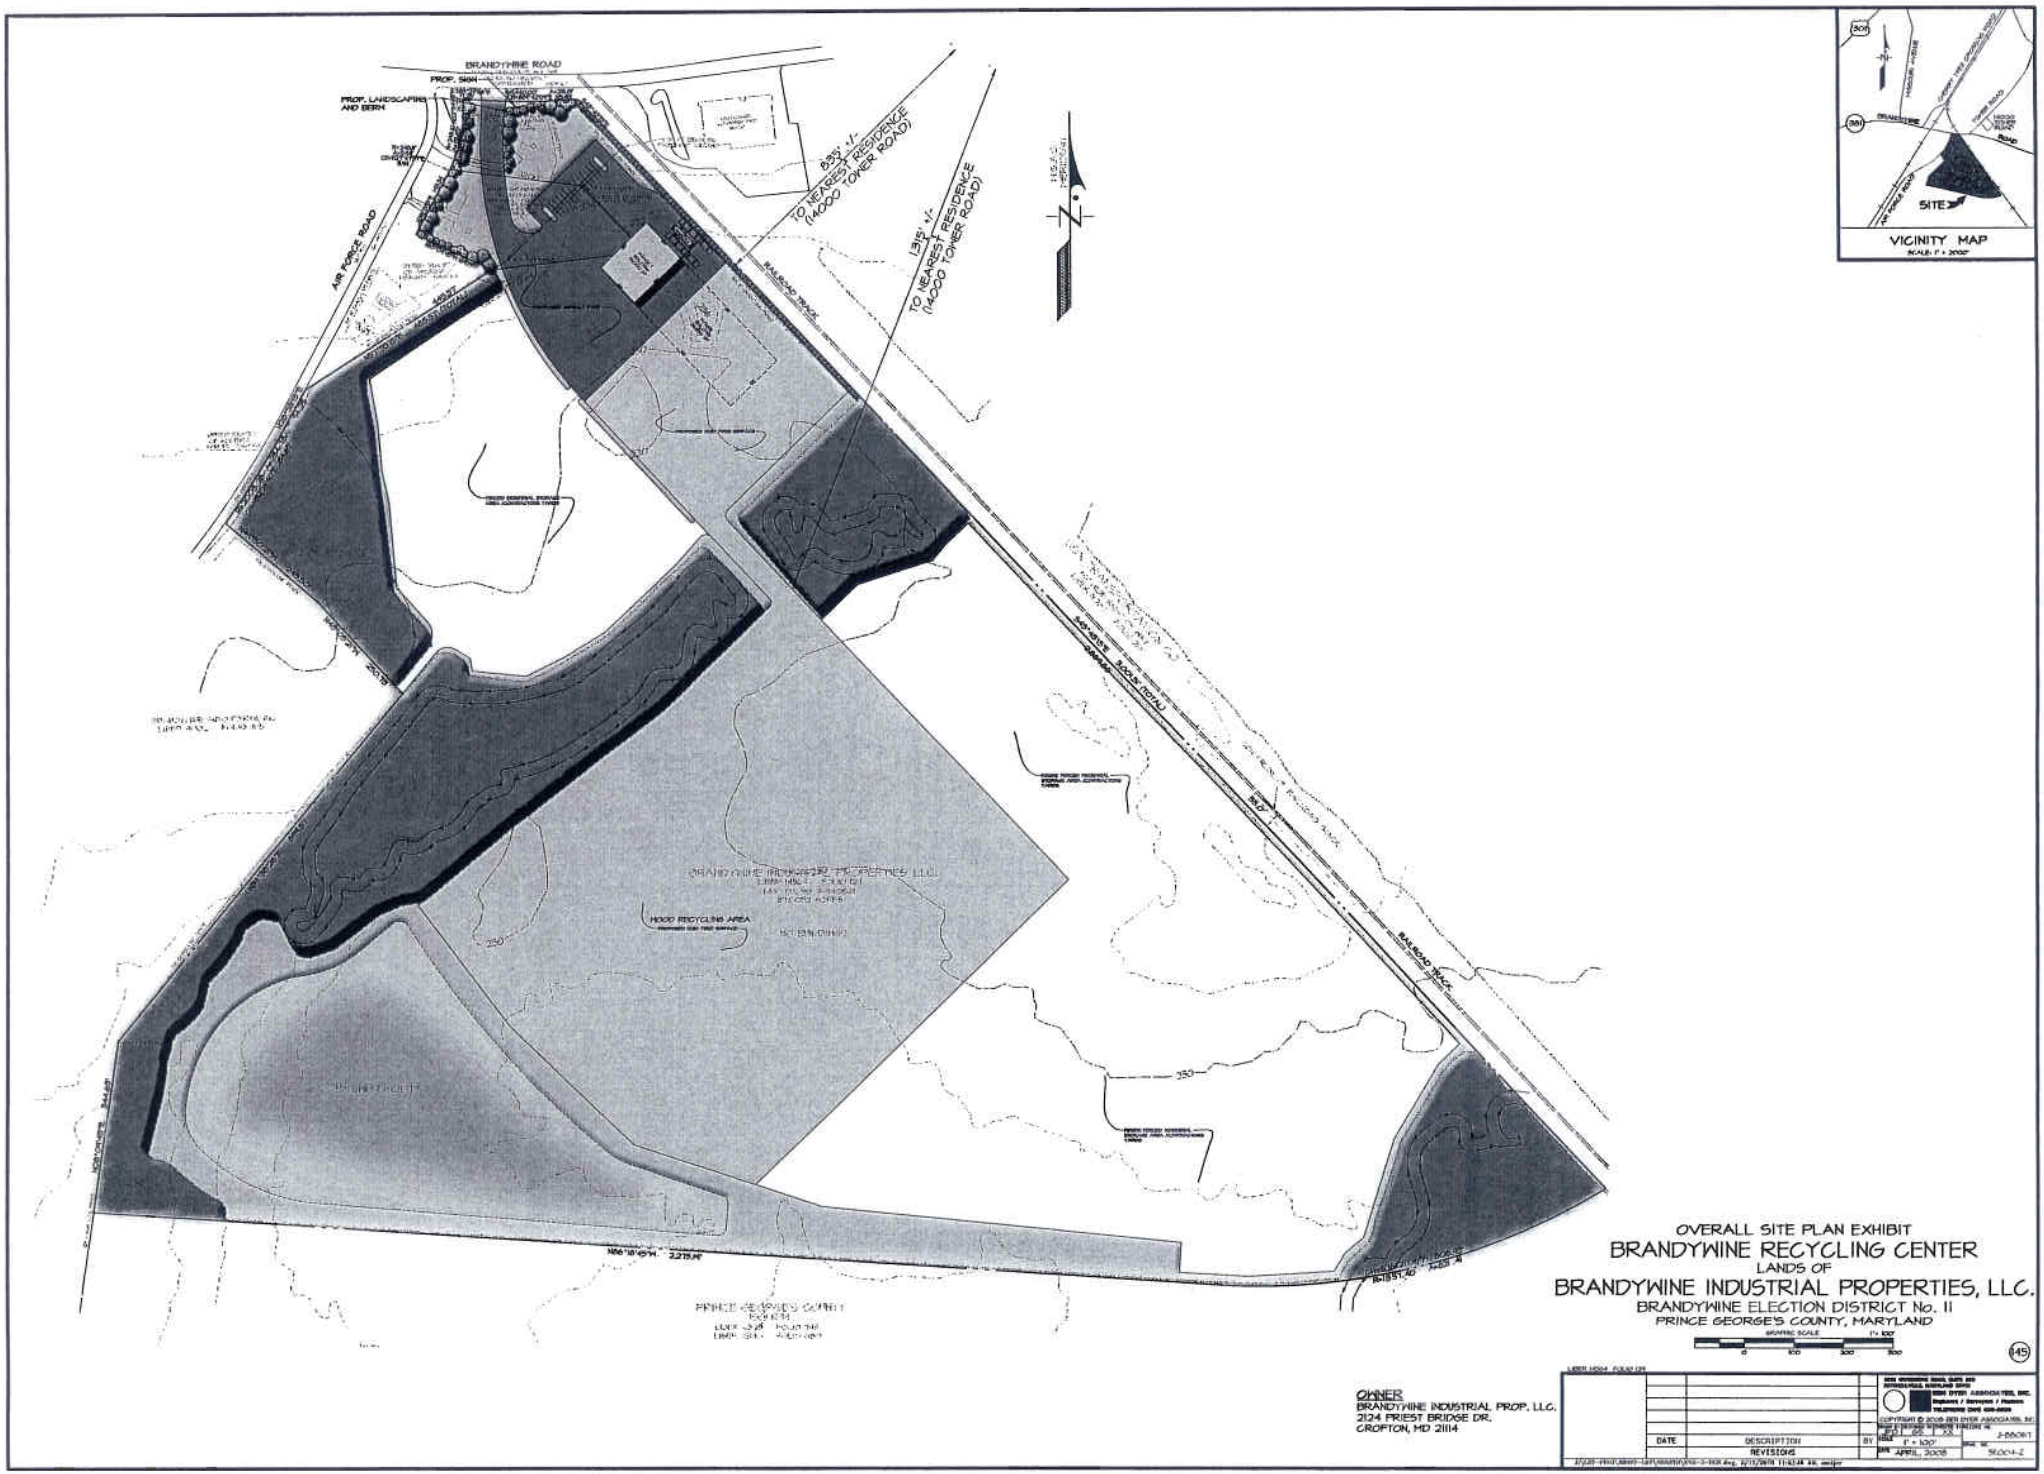

OVERALL SITE PLAN EXHIBIT

BRANDYWINE RECYCLING CENTER

LANDS OF

BRANDYWINE INDUSTRIAL PROPERTIES, LLC.

BRANDYWINE ELECTION DISTRICT No. 11

PRINCE GEORGE'S COUNTY, MARYLAND

GRAPHIC SCALE 1" = 100'

0 100 200 300

(45)

OWNER
BRANDYWINE INDUSTRIAL PROP. LLC.
2124 PRIEST BRIDGE DR.
CROFTON, MD 21114

DATE	DESCRIPTION
	REVISIONS

BY

DATE APRIL, 2005

J-86081

SHEET NO. 92004-2

COPYRIGHT © 2005-2011 DYER ASSOCIATES, INC.